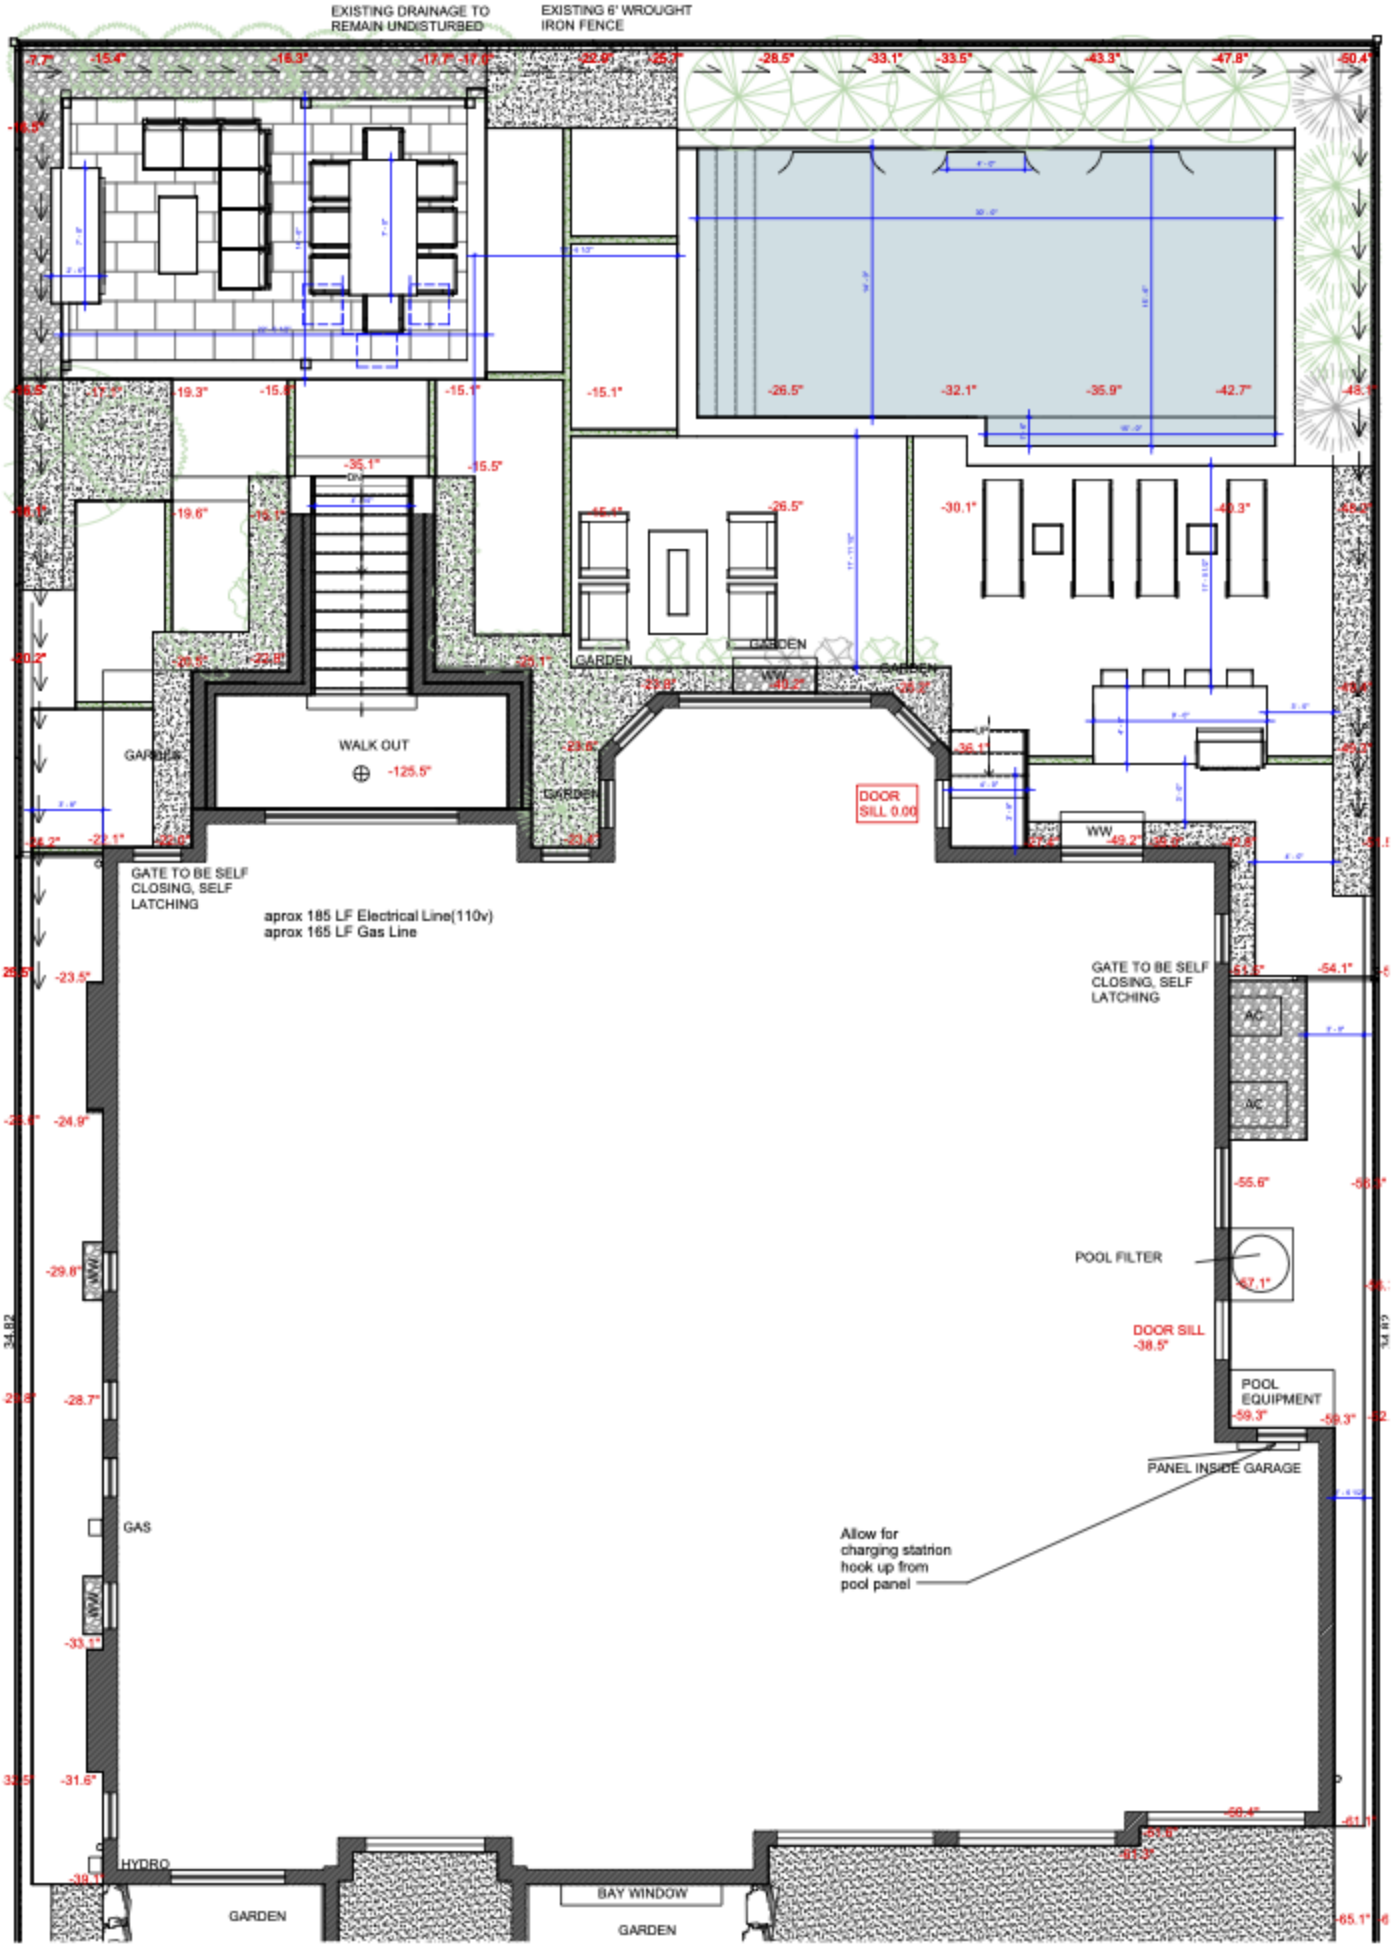
EXISTING DRAINAGE TO REMAIN UNDISTURBED
EXISTING 6' WROUGHT IRON FENCE
WALK OUT
-125.5"
GARDEN
GATE TO BE SELF CLOSING, SELF LATCHING
aprox 185 LF Electrical Line(110v)
aprox 165 LF Gas Line
DOOR SILL 0.00
GATE TO BE SELF CLOSING, SELF LATCHING
AC
AC
POOL FILTER
DOOR SILL -38.5"
POOL EQUIPMENT
PANEL INSIDE GARAGE
Allow for charging statrion hook up from pool panel
GAS
HYDRO
BAY WINDOW
GARDEN
GARDEN